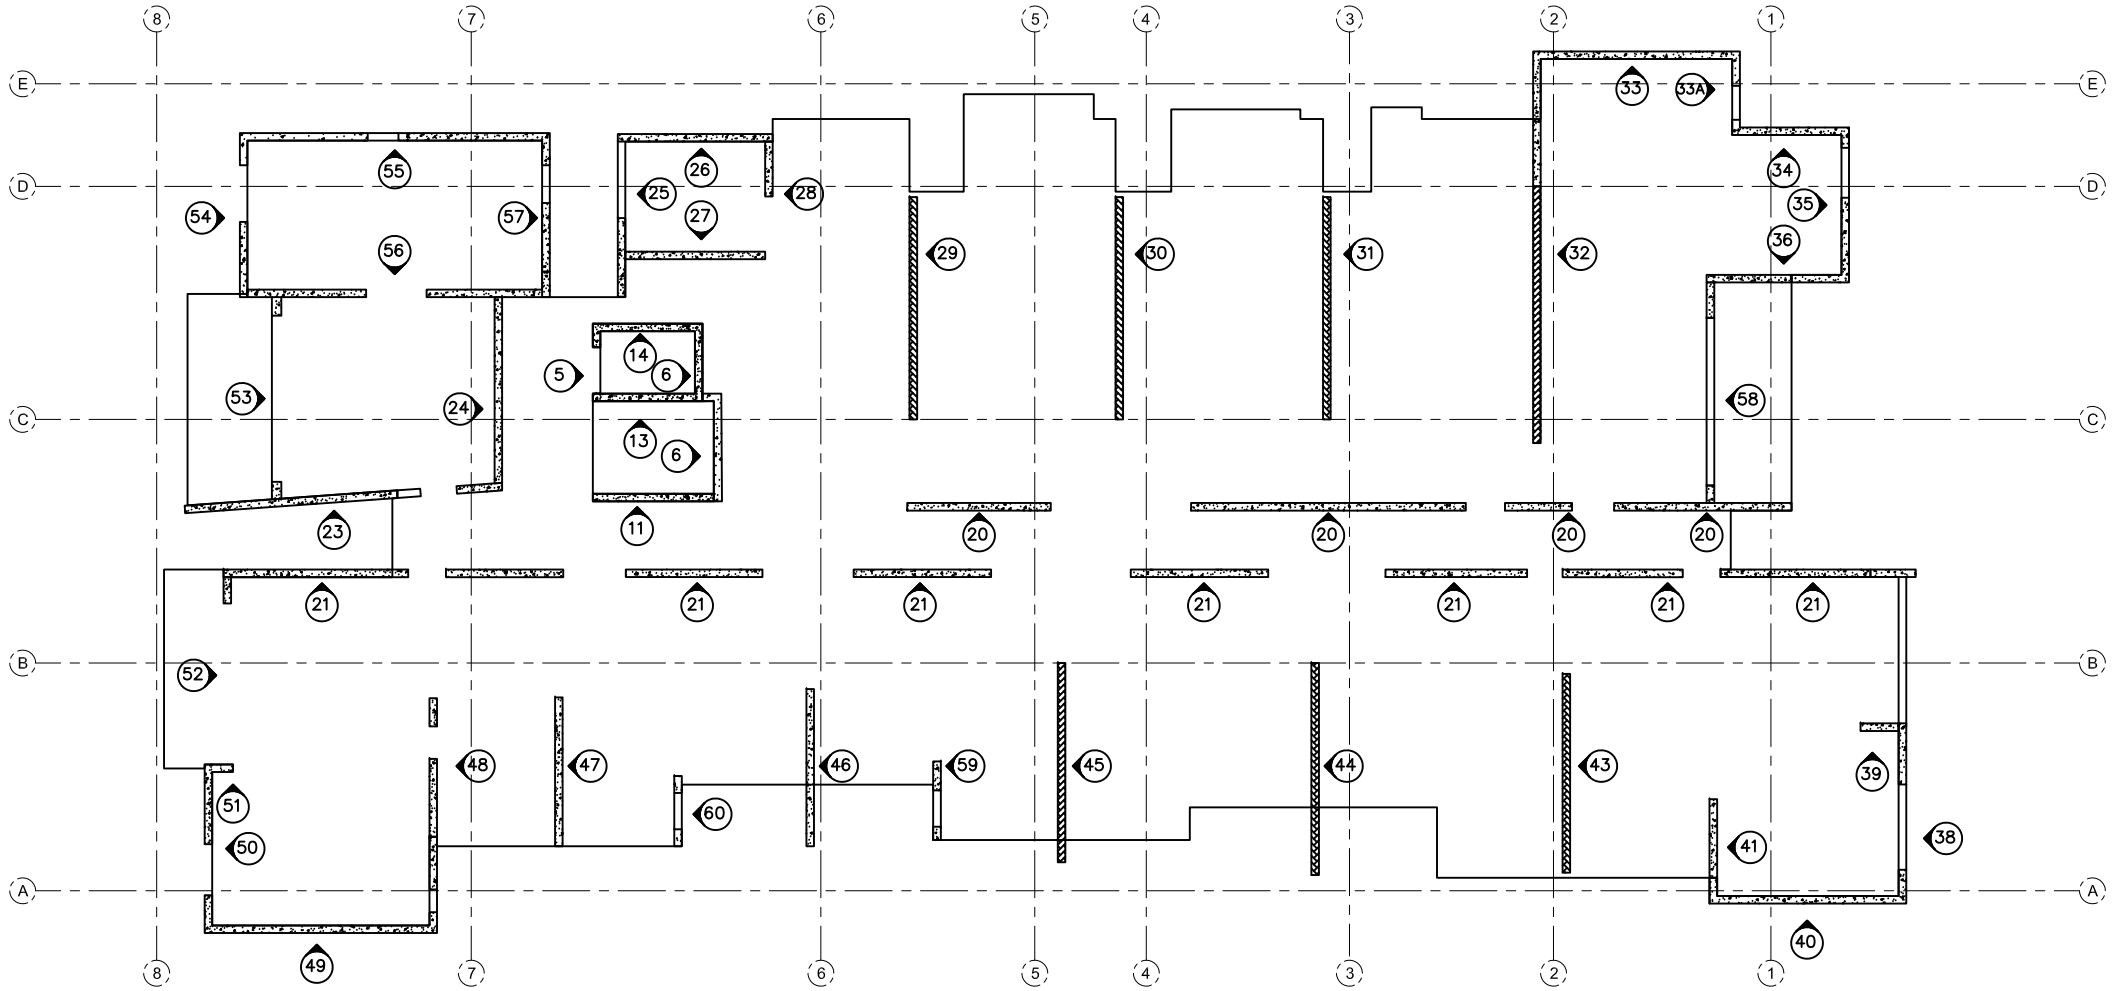

FIRST FLOOR PRECAST WALLS (KEY PLAN)

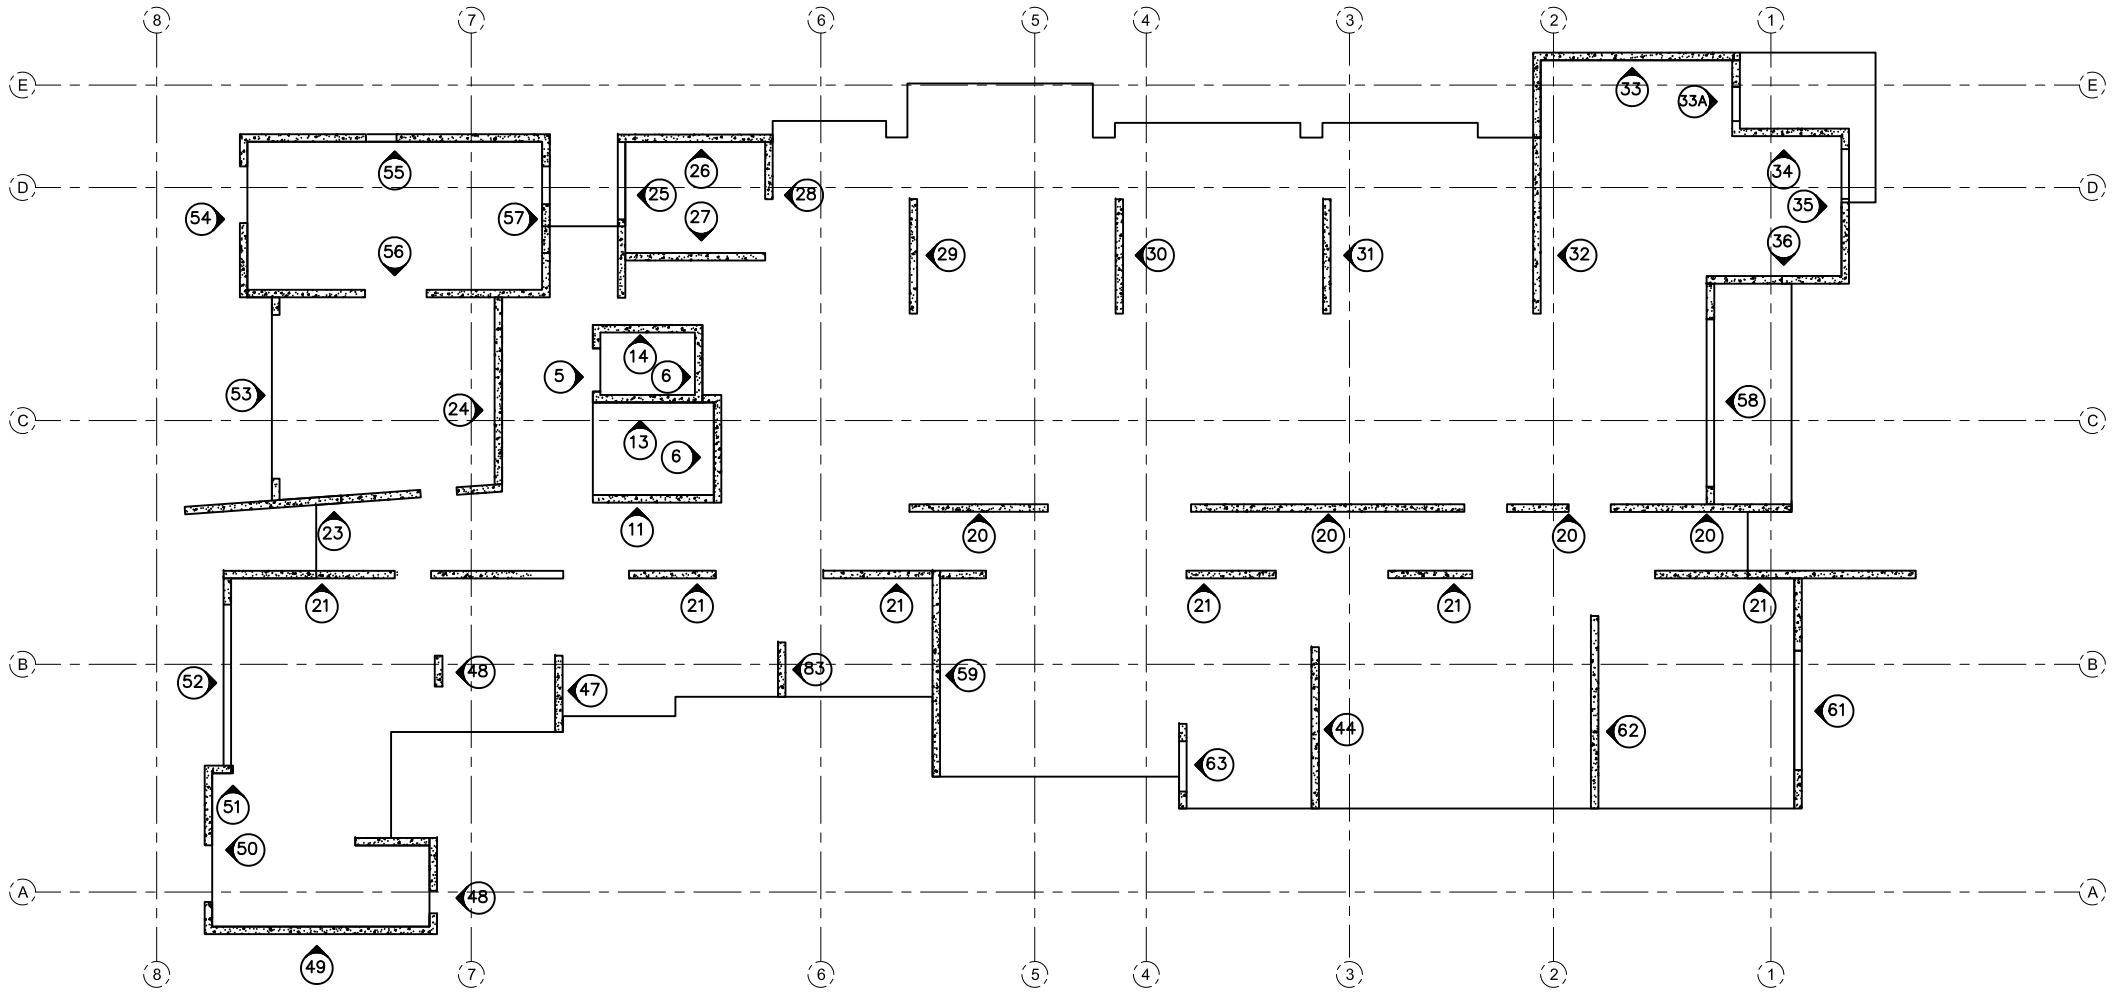

SECOND FLOOR PRECAST WALLS (KEY PLAN)

REVISIONS:

| No. | DATE | DESCRIPTION | APP'D |
|---|---|---|---|
| P5 | | | |

LEGEND

SPANDREL PANELS BY OTHERS. REFER PT DOCUMENTS FOR FURTHER DETAILS

PRECAST PANELS. REFER PRECAST ELEVATIONS AND REINFORCEMENT DETAILS FOR FURTHE INFORMATION.

NORTH

ARCHITECT

CLIENT

PROJECT
PROPOSED APARTMENTS

DRAWING
PRECAST KEY PLANS
FIRST & SECOND FLOOR WALLS

| | |
|---|---|
| DESIGNED: R.R. | DATE: |
| DRAWN: R.R. | SCALE: 1 : 100 |
| CHECKED: D.T. | PLOT SCALE: 1 : 100 on A1 |
| APPROVED: | DRAWING No. / REV A |